PROPOSED PLAN

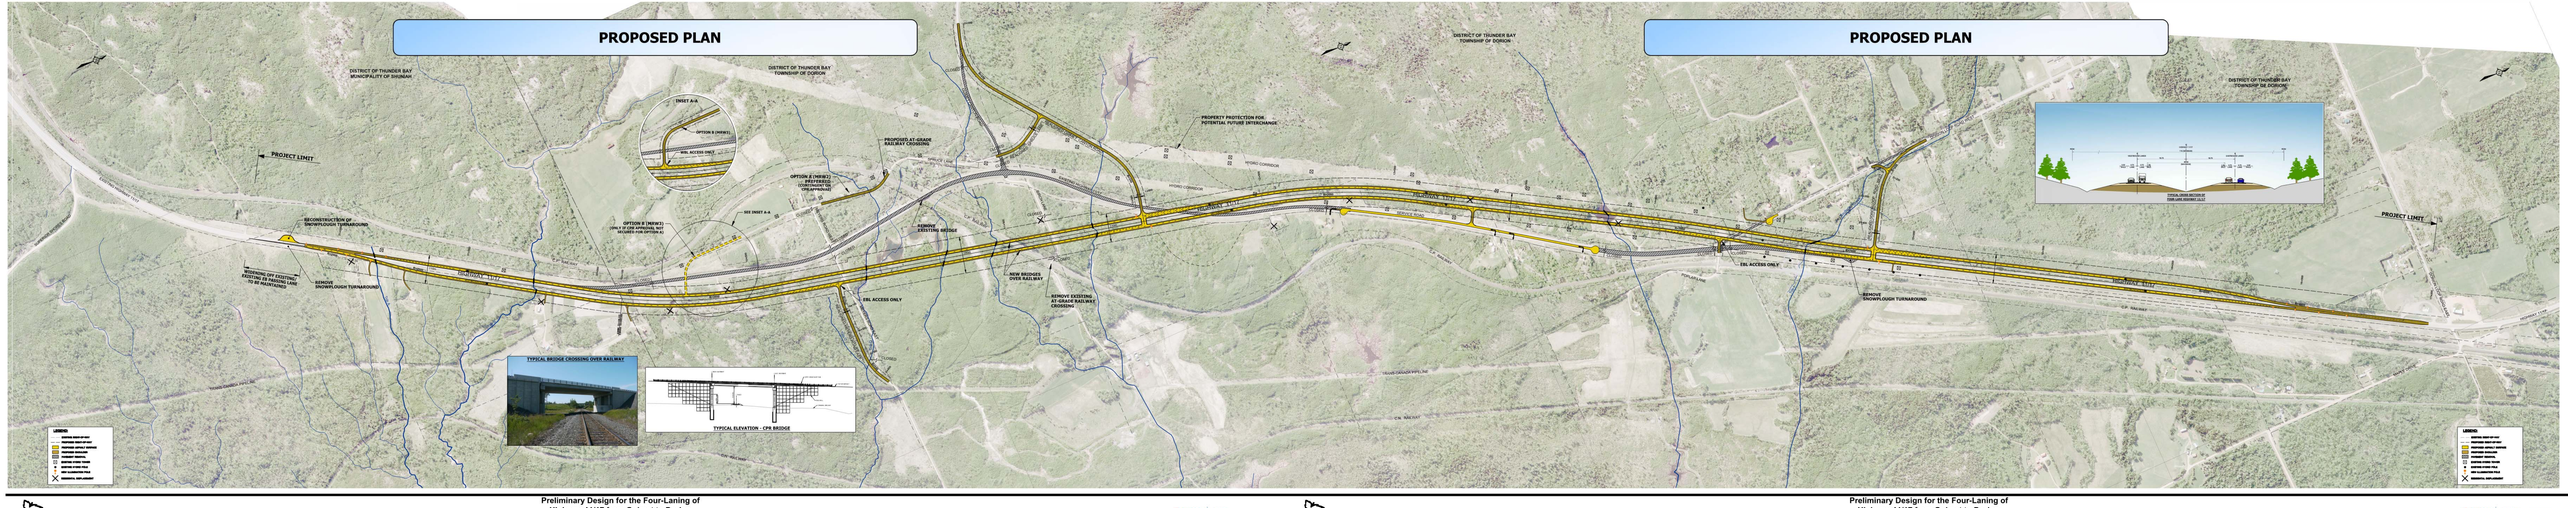

PROPOSED PLAN

Ontario

Preliminary Design for the Four-Laning of
Highway 11/17 from Ouimet to Dorion
Public Information Centre #1

WSP | MMM GROUP

Ontario

Preliminary Design for the Four-Laning of
Highway 11/17 from Ouimet to Dorion
Public Information Centre #1

WSP | MMM GROUP